
PROPOSED CONSTRUCTION OF THE RHENOSTERKOP PV FACILITY

NEAR BEAUFORT WEST, WESTERN CAPE PROVINCE

PROPOSED LAYOUT

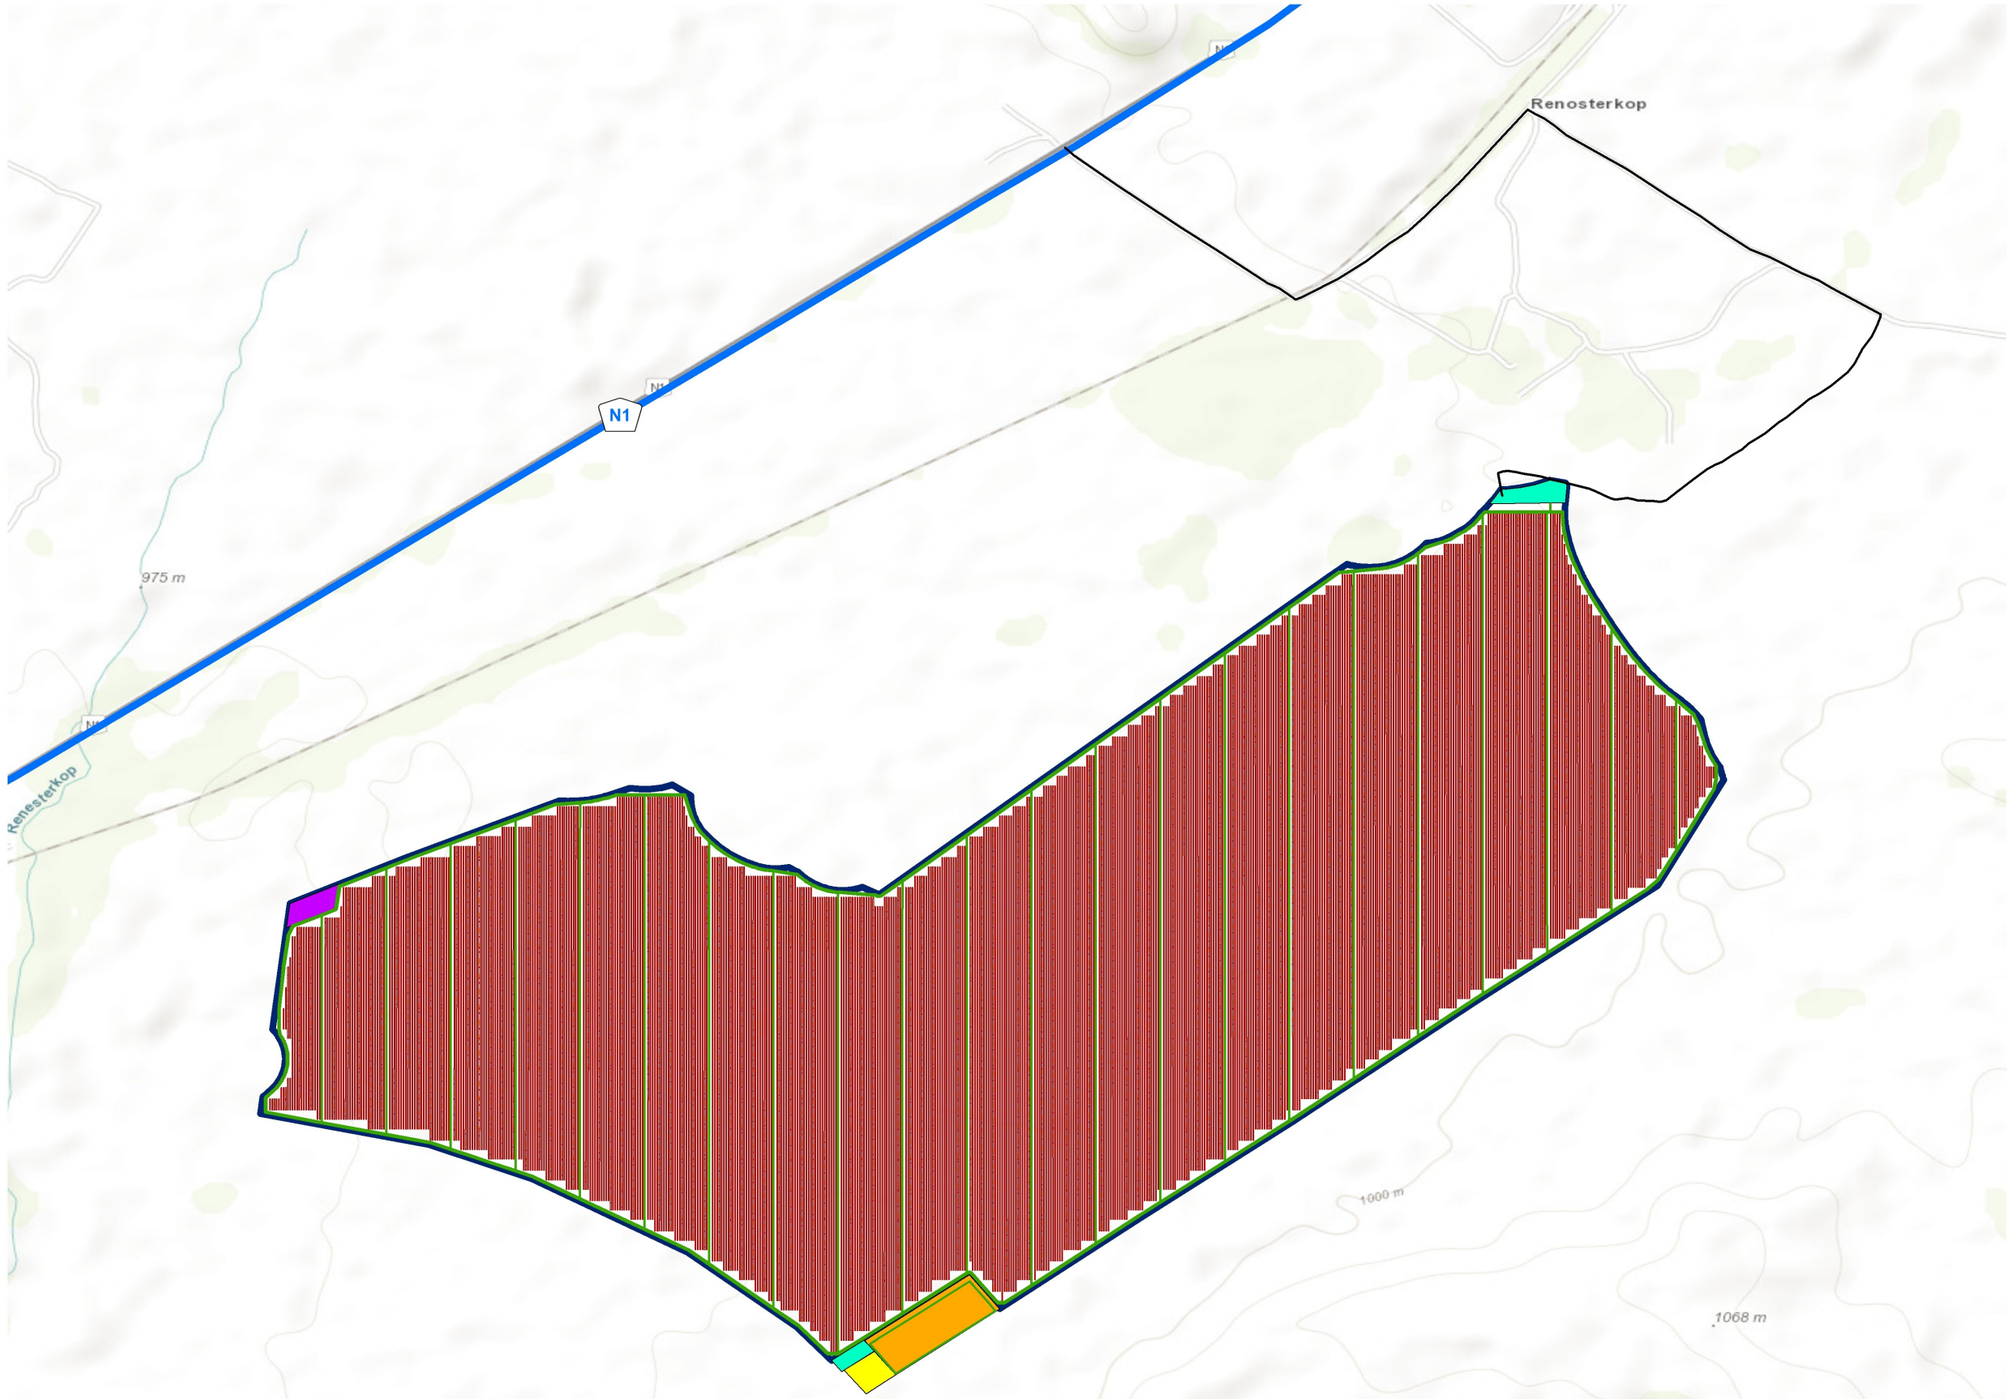

Legend

- National Routes
- Access Road (existing)
- Rhino PV Area (22°50'28.373"E; 32°14'13.735"S)

Proposed PV Components

- Internal Road Network
- Substation
- Battery Area
- Site Buildings
- Laydown Areas
- PV Arrays

Source:
NGI, 2014

N

0 0.15 0.3

Kilometers

SiVEST

ENVIRONMENTAL DIVISION
4 PENCARROW CRESCENT
LA LUCIA RIDGE OFFICE ESTATE
UMHLANGA ROCKS
4320

Phone: +27 31 581 1500
Fax: +27 31 581 2371
e-mail: info@sivest.co.za

Project No	Prepared By	Date
18726	SB	18/03/2024
Map Ref No	**Revision**	**Date**
18726	0	

"COPYRIGHT IS VESTED IN SiVEST IN TERMS OF THE COPYRIGHT ACT (ACT 98 OF 1978) AND NO USE OR REPRODUCTION OR DUPLICATION THEREOF MAY OCCUR WITHOUT THE WRITTEN CONSENT OF THE AUTHOR"

THIS MAP HAS BEEN PREPARED UNDER THE CONTROLS ESTABLISHED BY THE SiVEST QUALITY MANAGEMENT SYSTEM WHICH HAS BEEN CERTIFIED ISO 9001:2015 COMPLIANT