G-DIVISIONAL DIAGRAM


Sect. 24 (b), Act No. 9 of 1927.

S. G. No. G 1176/45

SIDES Cape	SIDES Feet	ANGLES OF DIRECTION		SYSTEM Lo 23° CO-ORDINATES y Constant =	
				0·0	+ 11260000·0
AB	17629·1	246 · 17 · 26	A	21937·0	+ 17331·8
BC	4243·5	344 · 39 · 10	B	38078·1	+ 10243·2
CD	3865·3	259 · 51 · 10	C	39201·2	+ 14335·4
DE	888·6	255 · 49 · 10	D	42553·6	+ 16259·4
EF	1233·4	304 · 0 · 30	E	45415·1	+ 16041·7
FG	952·2	351 · 18 · 30	F	44437·5	+ 16731·5
GH	1766·4	296 · 19 · 10	G	44581·4	+ 17672·8
HJ	1779·6	221 · 27 · 50	H	46164·7	+ 18456·0
JK	1599·3	250 · 43 · 50	J	47339·1	+ 17126·9
KL	1151·9	249 · 38 · 10	K	48848·8	+ 16599·1
LM	696·9	229 · 17 · 40	L	49328·7	+ 16196·3
MN	1494·2	240 · 38 · 40	M	50457·0	+ 15743·8
NO	1291·4	256 · 28 · 30	N	51759·3	+ 15011·3
OP	1562·4	248 · 17 · 10	O	53014·9	+ 14709·3
PQ	769·4	252 · 32 · 40	P	54466·4	+ 14131·3
QR	1435·7	257 · 6 · 50	Q	55200·4	+ 13900·5
RS	368·8	342 · 17 · 10	R	56599·9	+ 13580·3
ST	605·2	29 · 58 · 50	S	56712·1	+ 13931·6
TU	7111·6	20 · 56 · 10	T	56409·7	+ 14455·8
UV	821·4	338 · 6 · 20	U	53907·3	+ 21112·6
VW	1387·8	99 · 48 · 0	V	54213·6	+ 21874·8
WX	6717·2	88 · 23 · 10	W	52846·0	+ 21638·6
XY	3767·5	344 · 2 · 30	X	46131·5	+ 21827·9
YZ	3403·2	330 · 44 · 40	Y	47167·4	+ 25460·2
ZA'	2772·4	332 · 24 · 30	Z	48830·6	+ 28419·3
AB'	624·6	297 · 22 · 40	A'	50114·7	+ 30876·5
BC'	1396·8	294 · 45 · 0	B'	50669·3	+ 31163·7
CD'	469·4	328 · 44 · 10	C'	51987·6	+ 31748·5
DE'	1469·1	12 · 28 · 20	D'	52181·4	+ 32149·7
EF'	1451·8	356 · 23 · 50	E'	51864·1	+ 33584·1
FG'	522·1	1 · 9 · 50	F'	51955·3	+ 35032·5
GH'	755·1	8 · 22 · 10	G'	51944·7	+ 35554·5
HJ'	743·9	342 · 57 · 20	H'	51834·8	+ 36301·6
JK'	4977·4	99 · 35 · 13	J'	52052·8	+ 37012·8
KL'	18007·7	122 · 11 · 52	K'	47144·9	+ 36183·8
LA	13604·2	132 · 52 · 35	L'	31906·5	+ 26598·5
		Nelspoort III	Δ	47143·1	+ 36197·2

Approved

Surveyor-General.

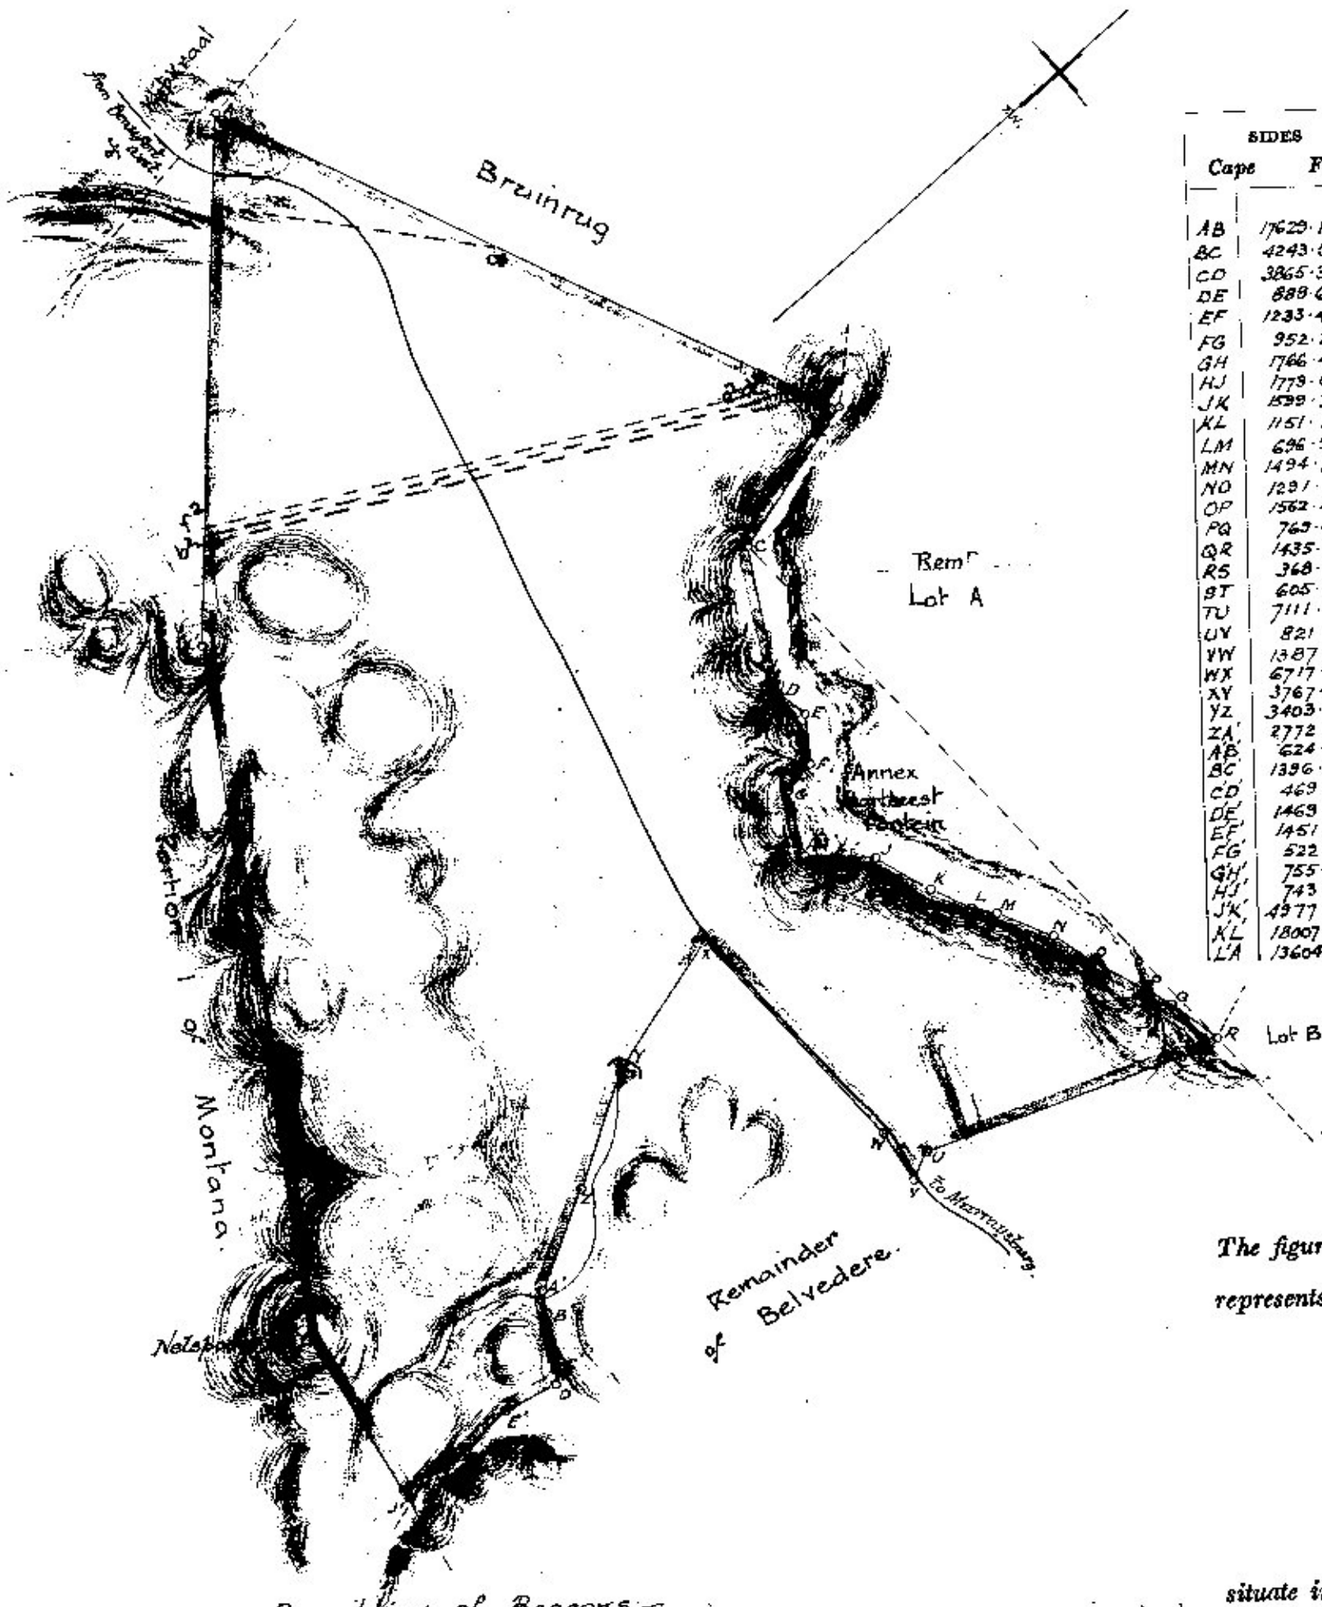

The figure A.B.C.D.E.F.G.H.J.K.L.M.N.O.P.Q.R.S.T.U.V.W.X.Y.Z.A'.B'.C'.D'.E'.F'.G'.H'.J'.K'.L'

represents 4786·5438 Morgen of land being

Portion 1 of Belvedere.

situate in the Division of Murraysburg ~~Beaufort West~~ Province of Cape of Good Hope.

Surveyed in May-July 1945 by me

J. P. Harding
Land Surveyor.

B

Description of Beacons:-
A. Cairn round iron pole section against wooden fencing post.
B.R.Y.X.Y. = Cairns over iron pole sections.
C.D.E.F.G.H.J.L.M.N.O.P.Q.W. = corner fencing rails.
K. = Cairn round iron fencing pole.
S.T.Z.A'.B'.C'.D'.E'.F'.G'.H'. = Heavy iron corner fencing poles.
U. = Iron pole section against iron corner fencing pole.
J'. = No beacon
K'.L' = Cairns over iron pegs.

Portion 1 (_____)
~~(a portion of Portion _____)~~ of the farm
BELVEDERE No 73

This diagram is annexed to D/1 No. 19616 dd. 13.11.1946 i.f.o. Lt. de Villiers.

Registrar of Deeds.

The original diagram is No. 6042/1945 annexed to

S. G. File No. S 14371
S.R. No. E. 1543/45
Deg. Sht. CL 2 + CM 1.
Mu. Q 3·8 ✓
SD-73/1

C

S

FOR ENDORSEMENTS SEE BACK OF DGM.

G.S.P.C.T. 73/1