
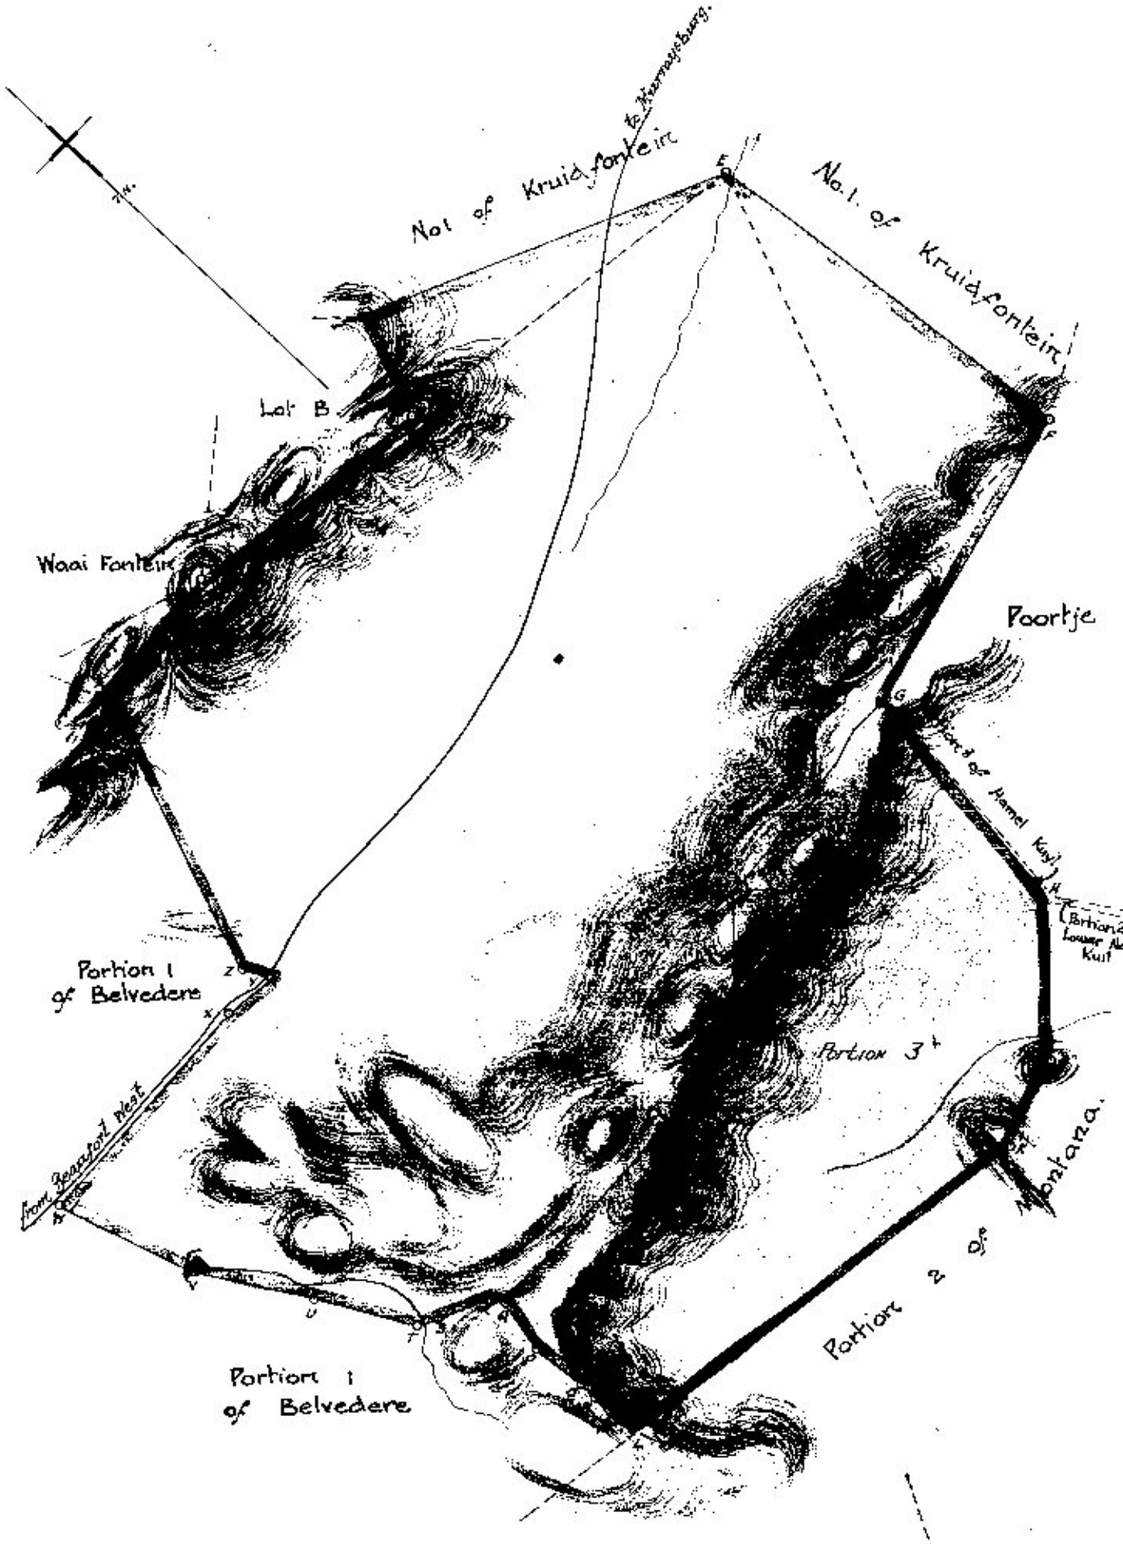


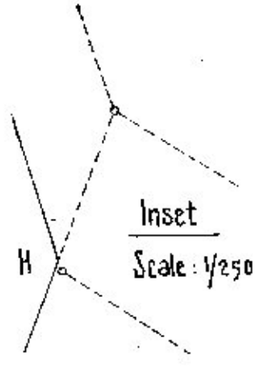

Portion 2 (a portion of Portion) of the farm BELVEDERE No 73

(Sec. 38 (b), Act No. 9 of 1927)

SIDES Cape Feet	ANGLES OF DIRECTION		SYSTEM Lo 23° CO-ORDINATES x Constant y	
			0.0	+ 11260000.0
AB 4085.0	247° 30' 54"	A	− 56599.9	+ 13580.3
BC 6949.1	279° 14' 50"	B	− 60681.1	+ 13403.2
CD 2893.8	200° 12' 50"	C	− 67539.9	+ 14519.8
DE 10305.0	295° 22' 52"	D	− 68539.8	+ 11804.2
EF 10723.1	354° 53' 16"	E	− 77850.1	+ 16221.3
FG 8457.2	78° 3' 50"	F	− 78805.6	+ 26501.7
GH 6906.5	7° 57' 10"	G	− 70531.2	+ 28650.7
HJ 4132.7	47° 12' 0"	H	− 69576.4	+ 35484.8
JK 2535.4	72° 34' 50"	J	− 66544.1	+ 38292.8
KL 12243.2	99° 35' 13"	K	− 64125.0	+ 39051.8
LM 743.9	162° 57' 20"	L	− 52052.8	+ 37012.8
MN 735.1	188° 22' 10"	M	− 51834.8	+ 36301.6
NO 522.1	181° 9' 50"	N	− 51944.7	+ 35554.5
OP 1451.3	176° 23' 50"	O	− 51955.3	+ 35032.5
PQ 1469.1	192° 28' 20"	P	− 51864.1	+ 33584.1
QR 467.4	148° 44' 10"	Q	− 52181.4	+ 32149.7
RS 1396.8	114° 45' 0"	R	− 51987.8	+ 31748.5
ST 624.6	117° 22' 40"	S	− 50669.3	+ 31163.7
TU 2772.4	152° 24' 30"	T	− 50114.7	+ 30876.5
UV 3403.2	150° 44' 40"	U	− 48830.6	+ 28419.3
VW 3767.5	164° 2' 30"	V	− 47167.4	+ 25450.2
WX 4717.2	268° 23' 10"	W	− 46131.5	+ 21827.9
XY 1387.8	279° 48' 0"	X	− 52846.0	+ 21638.6
YZ 821.4	158° 6' 20"	Y	− 54213.6	+ 21874.8
ZA' 7111.6	200° 36' 10"	Z	− 53907.3	+ 21112.6
A'B' 605.2	208° 58' 50"	A'	− 56409.7	+ 14455.8
B'A 368.8	162° 17' 10"	B'	− 56712.1	+ 13931.6

S.G. No. 6148/45

Approved

Ken. C. Lowberg
for Surveyor-General.
28-3-1946

Beacons:—
A.V.W.Y. = Cairns over iron pole sections.
B. = Cairn 4'x4'
C.D. = Cairns 3'x3' on rocks.
E. = Stone 3" x 9" projecting 36"
F.G. = Cairns round iron corner fencing poles.
H.L. = No beacons.
J. = Cairn over iron peg.
K. = Cairn 5'x5'
M.N.O.P.Q.R.S.T.U.A'.B' = Heavy iron corner fencing poles.
X. = Corner fencing rail
Z. = Iron pole section against iron corner fencing pole.

5000 0 5000 10000 15000 Cape Feet.
Scale 1: 50 000.

The figure A.B.C.D.E.F.G.H.J.K.L.M.N.O.P.Q.R.S.T.U.V.W.X.Y.Z.A'.B'

represents 6507·0507 Morgen. *of land being*

Portion 2 ~~Remainder~~ *the farm* of Belvedere

situate in the Division of ~~Beaufort West~~ Murraysburg *Province of Cape of Good Hope.*

Surveyed in May-July 1945. *by me*

J.J. Hartwig
Land Surveyor.

This diagram is annexed to No 1961 dd. 13.11.1946 i.f.o.
J.J. Mellema
Registrar of Deeds.

The original diagram is No. 6042/1945 *annexed to*

S.G. File No. 5.14371
S.R. No. E. 1543/45
Deg. Sht CL2 & CM1.
Mu.B 3-8
CM-1
-73/2

C
S B
C. S.G.C.T.